A RESIDENCE WITH HOME OFFICE
AN ADDITION AND REMODEL
AHA POD

209 NORTH PERCE STREET
LITTLE ROCK, ARKANSAS 72205

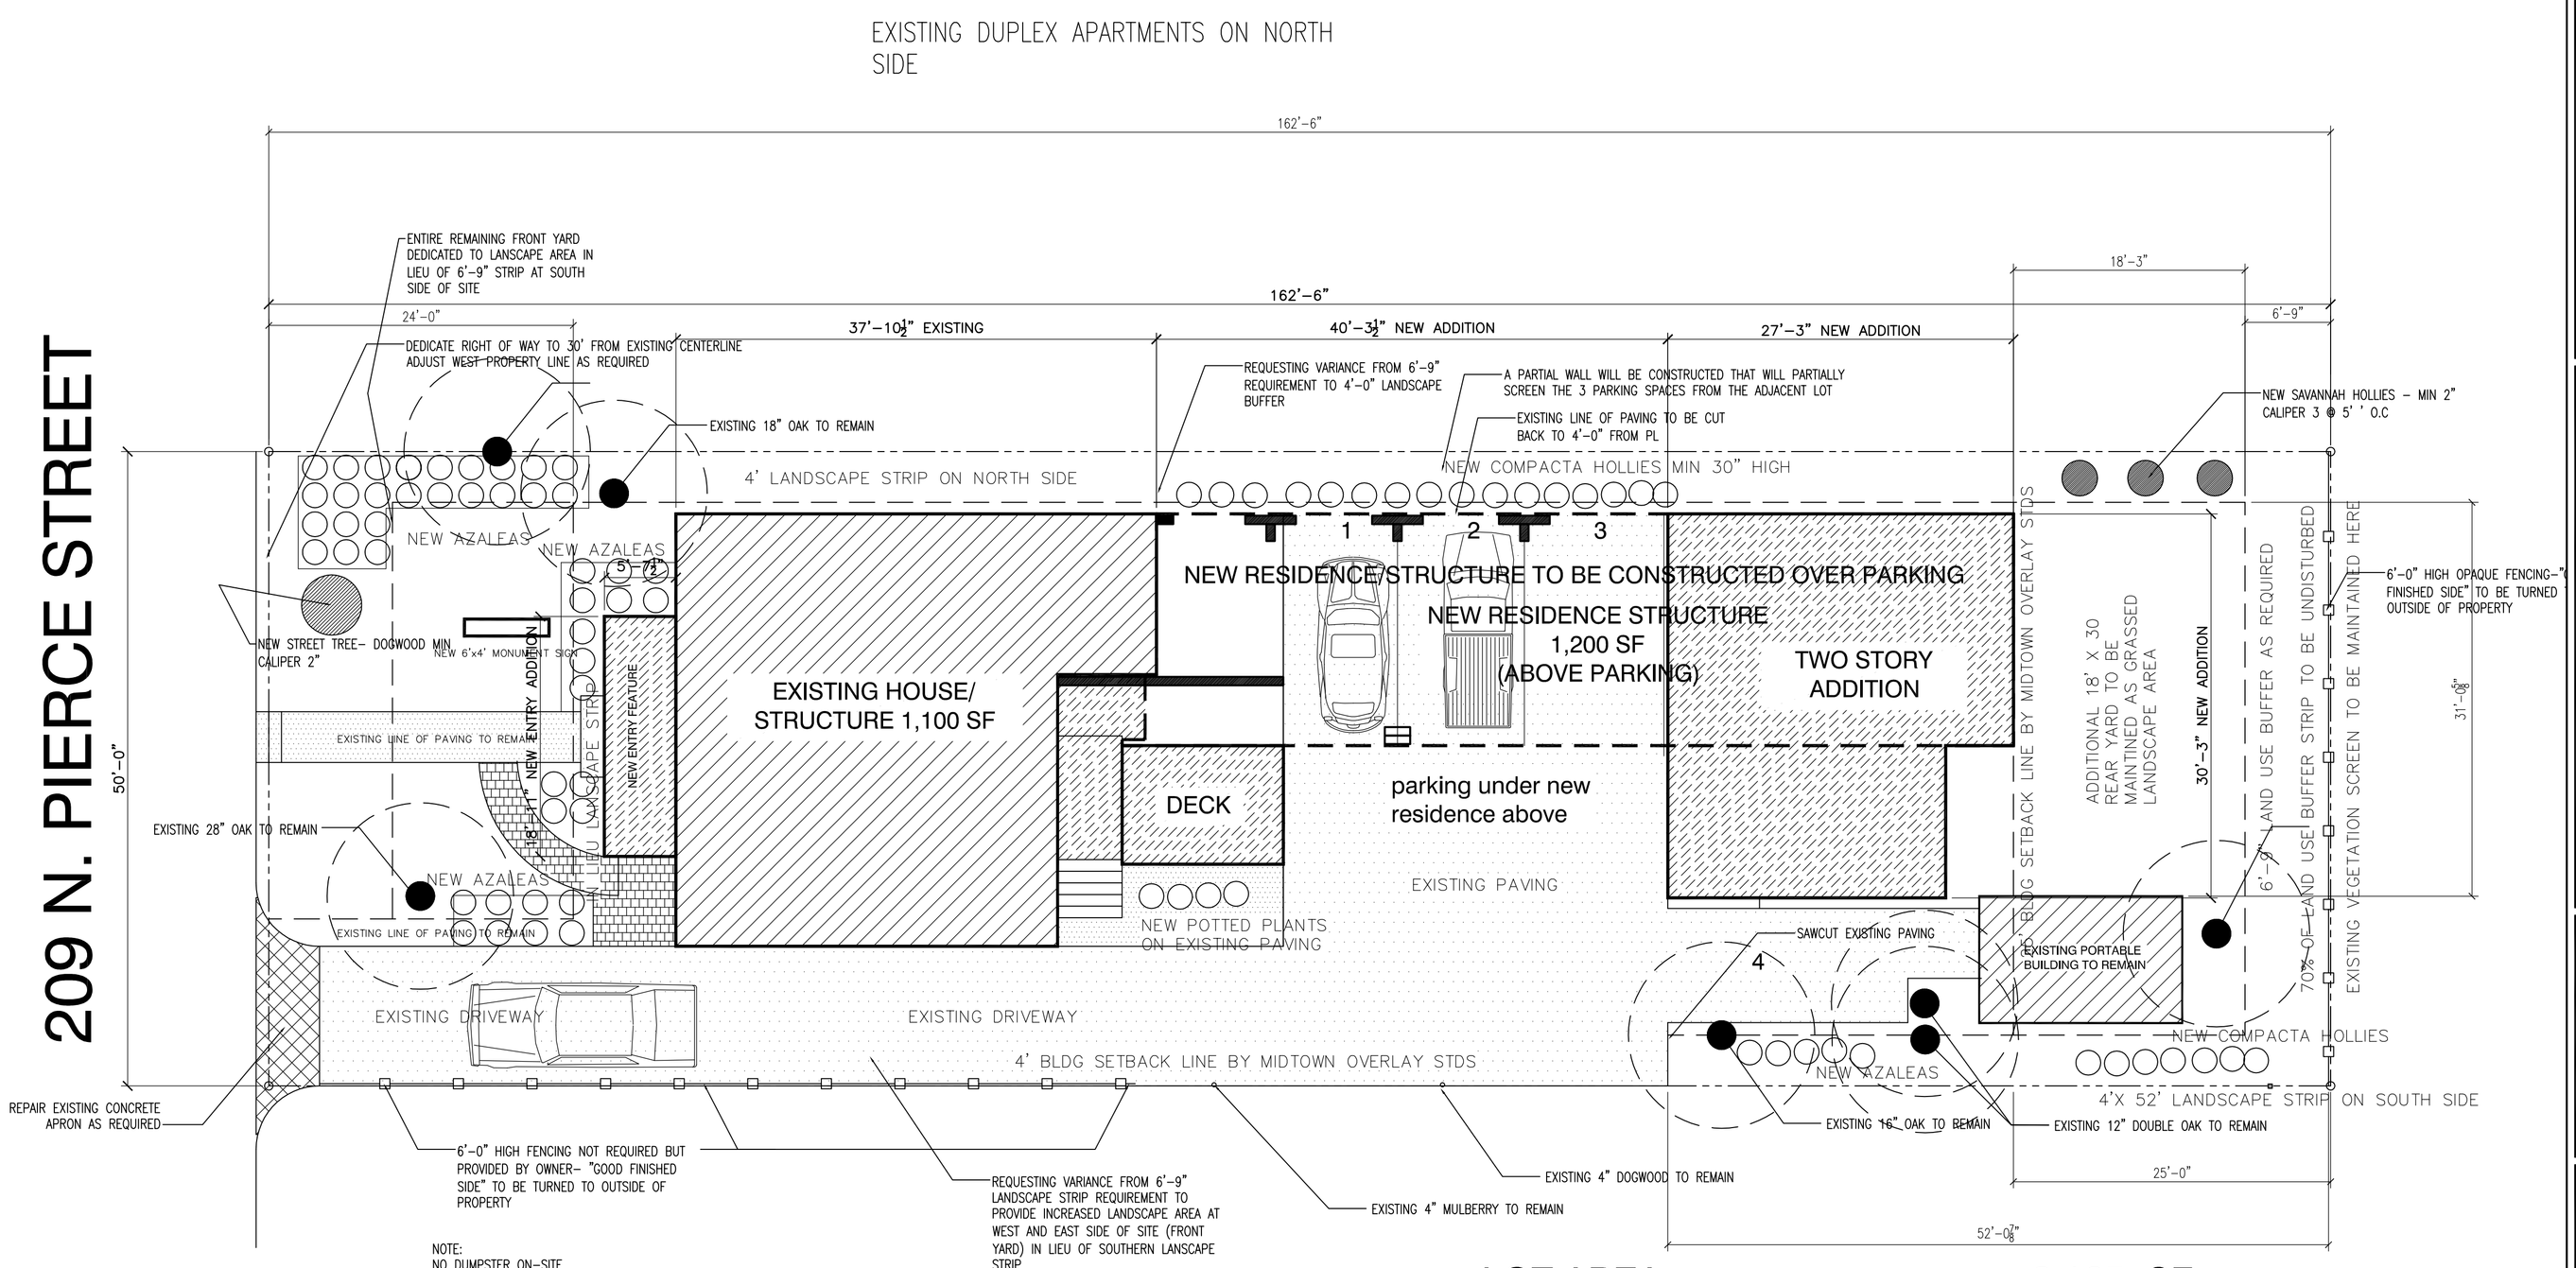

THE PROPERT HAS:
8 EXISTING TREES OF VARYING SIZES
-SEE PLAN

TH PROPERTY WILL HAVE NEW:
1 NEW DOGWOOD
3 NEW SAVANNAH HOLLIES
50 AZALEAS
23 COMPACTA HOLLIES

NEW GRASS SOD IN ALL OTHE UNPAVED AREAS

LANDSCAPE SITE PLAN

⅛" = 1'-0"

LOT AREA	8,125 SF
EXISTING BUILDING	1,100 SF
NEW BUILDING	1,800 SF MAX.
TOTAL BUILDING	2,900 SF MAX.
OFFICE AREA	1,100 SF
RESIDENTIAL AREA	1,800 SF

andrew hicks | architect
3200 S. Shackleford, Suite10
Little Rock, Arkansas 72205
voice - 501.219.1614
fax - 501.219.1613
www.andrewhicksarchitect.com

ARCHITECT OF RECORD
ANDREW F. HICKS

ISSUE DATE: 08-11-08

REVISIONS

NO.	DATE	DESCRIPTION

SITE PLAN

C1.1