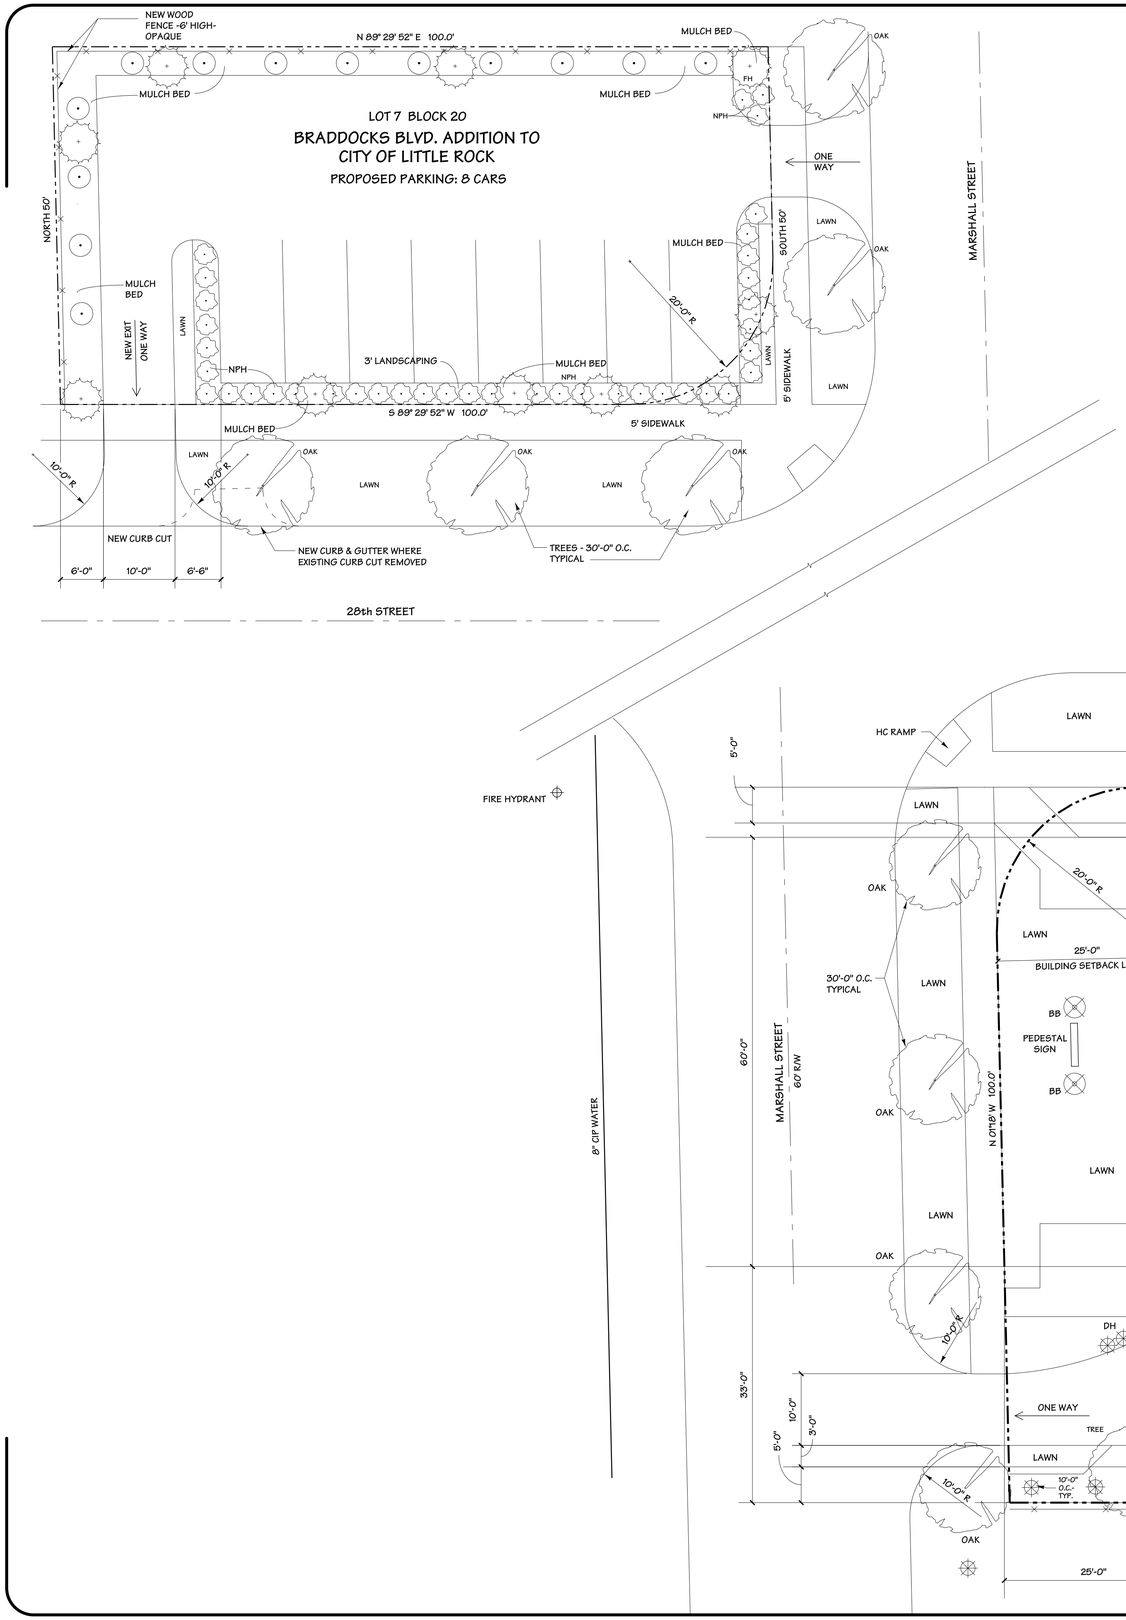

north

PRELIMINARY LANDSCAPE PLAN

SCALE: 1" = 10'-0"

LEGEND

OAK	MIN. CALIPER 2"
DH	DWARF HOLLY - MIN. HEIGHT 30"
NPH	NEEDLE POINT HOLLY - MIN. HEIGHT 18"
BB	BURNING BUSH
FH	FOSTER HOLLY - 2" CALIPER
	ELEAGNUS PUNGENS - MIN. HT. 30" SPACE 10'-0" O.C.
TREE	TREE TO BE DETERMINED- MINIMUM 2" CALIPER

PROPOSED CHURCH BUILDING
FOR
UNITY MISSIONARY BAPTIST CHURCH
1619 WEST 28th STREET
LITTLE ROCK, ARKANSAS

KIP A. MOORE
ARCHITECT
A.I.A. C.S.I. N.C.A.R.B.

P. O. BOX 5756
NORTH LITTLE ROCK
ARKANSAS 72119
501-961-1980

REV JANUARY 18, 2008
REV JANUARY 10, 2008
JANUARY 3, 2008

DATE

SHEET NO. L-1 SET NO.

PROJECT NO.